Scanned by CamScanner

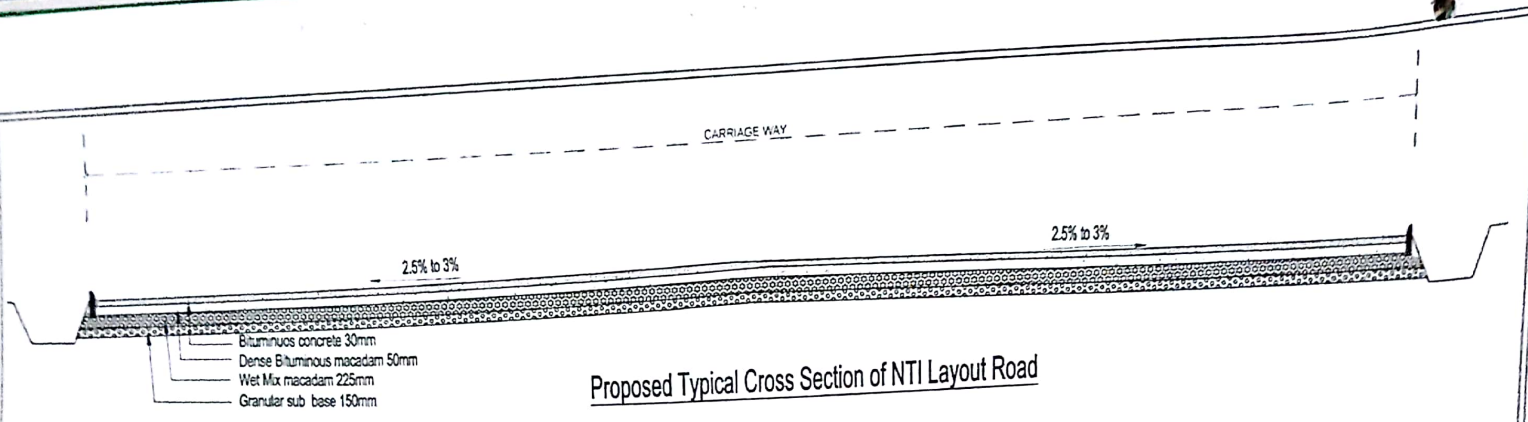

Proposed Typical Cross Section of NTI Layout Road

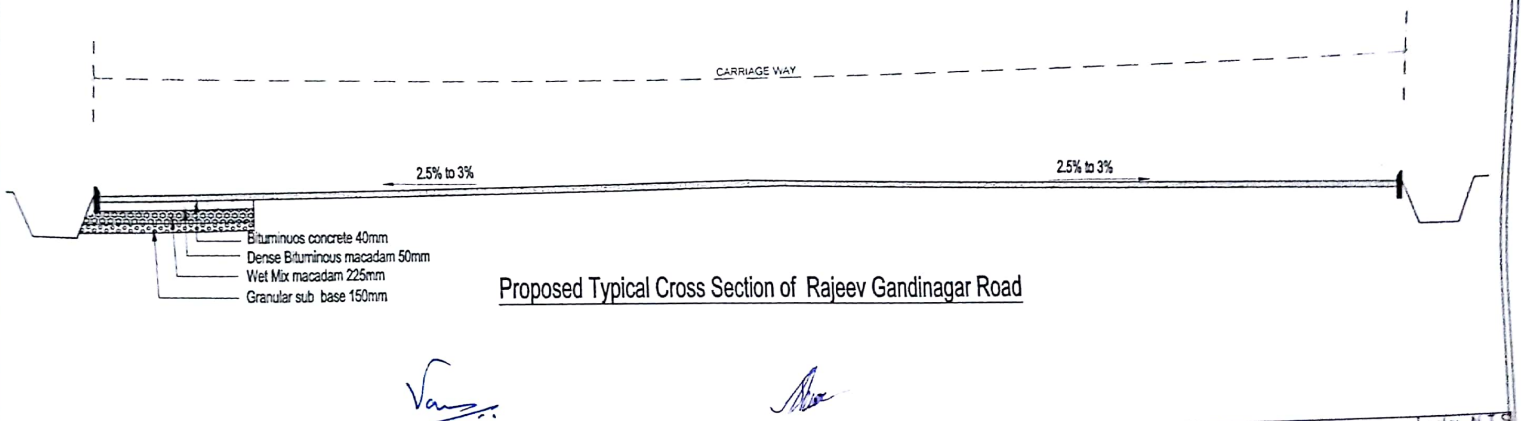

Proposed Typical Cross Section of Rajeev Gandinagar Road

CLIENT:	PROJECT	Dwg Title:	Scale: N.T.S
BRUHAT BANGALORE MAHANAGARA PALIKE		SECTION OF ROAD	Date
		Dwg no:	Rev: R0

Scanned by CamScanner